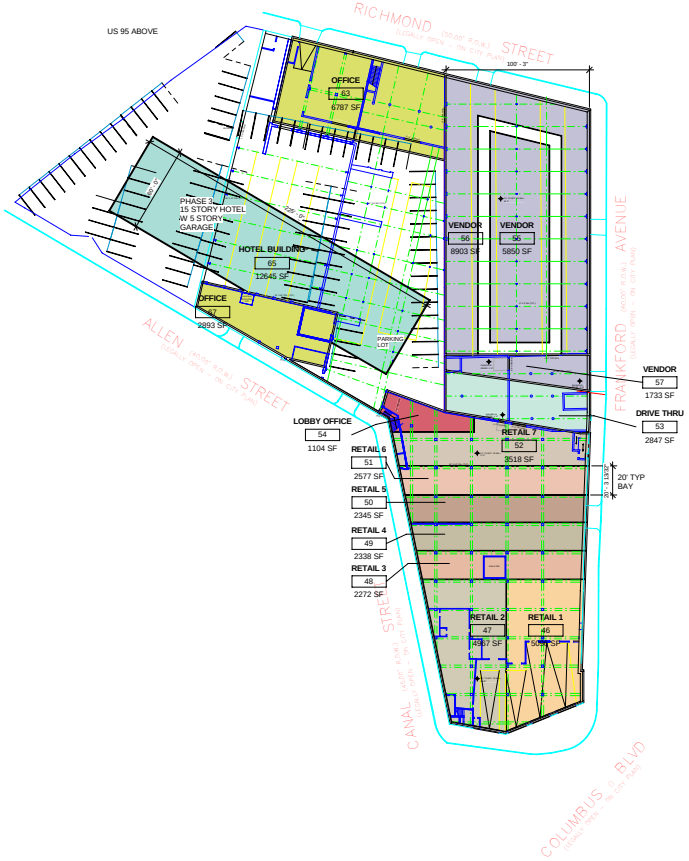

1 Level 1
1/32" = 1'-0"

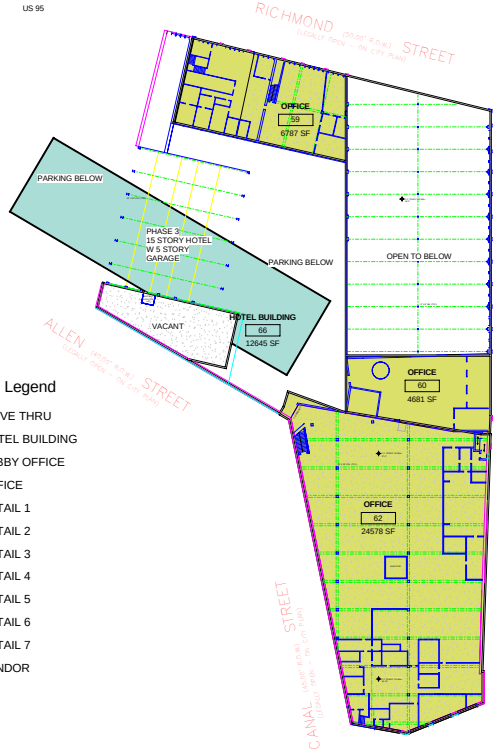

2 Level 2
1/32" = 1'-0"

Room Legend

- DRIVE THRU
- HOTEL BUILDING
- LOBBY OFFICE
- OFFICE
- RETAIL 1
- RETAIL 2
- RETAIL 3
- RETAIL 4
- RETAIL 5
- RETAIL 6
- RETAIL 7
- VENDOR

Room Legend

- HOTEL BUILDING
- OFFICE

MARATHON DESIGN ASSOCIATES, LLC

710 5TH STREET
PHILADELPHIA, PA 19123
215 928-1000

CASINO COMMONS OF NORTHERN LIBERTIES

Consultant
Address
Address
Address
Address
Phone

No.	Description	Date

NEW RIVER CITY LP

1ST AND 2ND FLOOR

Project Number	Project Number
Date	Issue Date
Drawn By	Author
Checked By	Checker

A1

Scale 1/32" = 1'-0"

11/1/2009 4:22:43 PM